


H.5

H

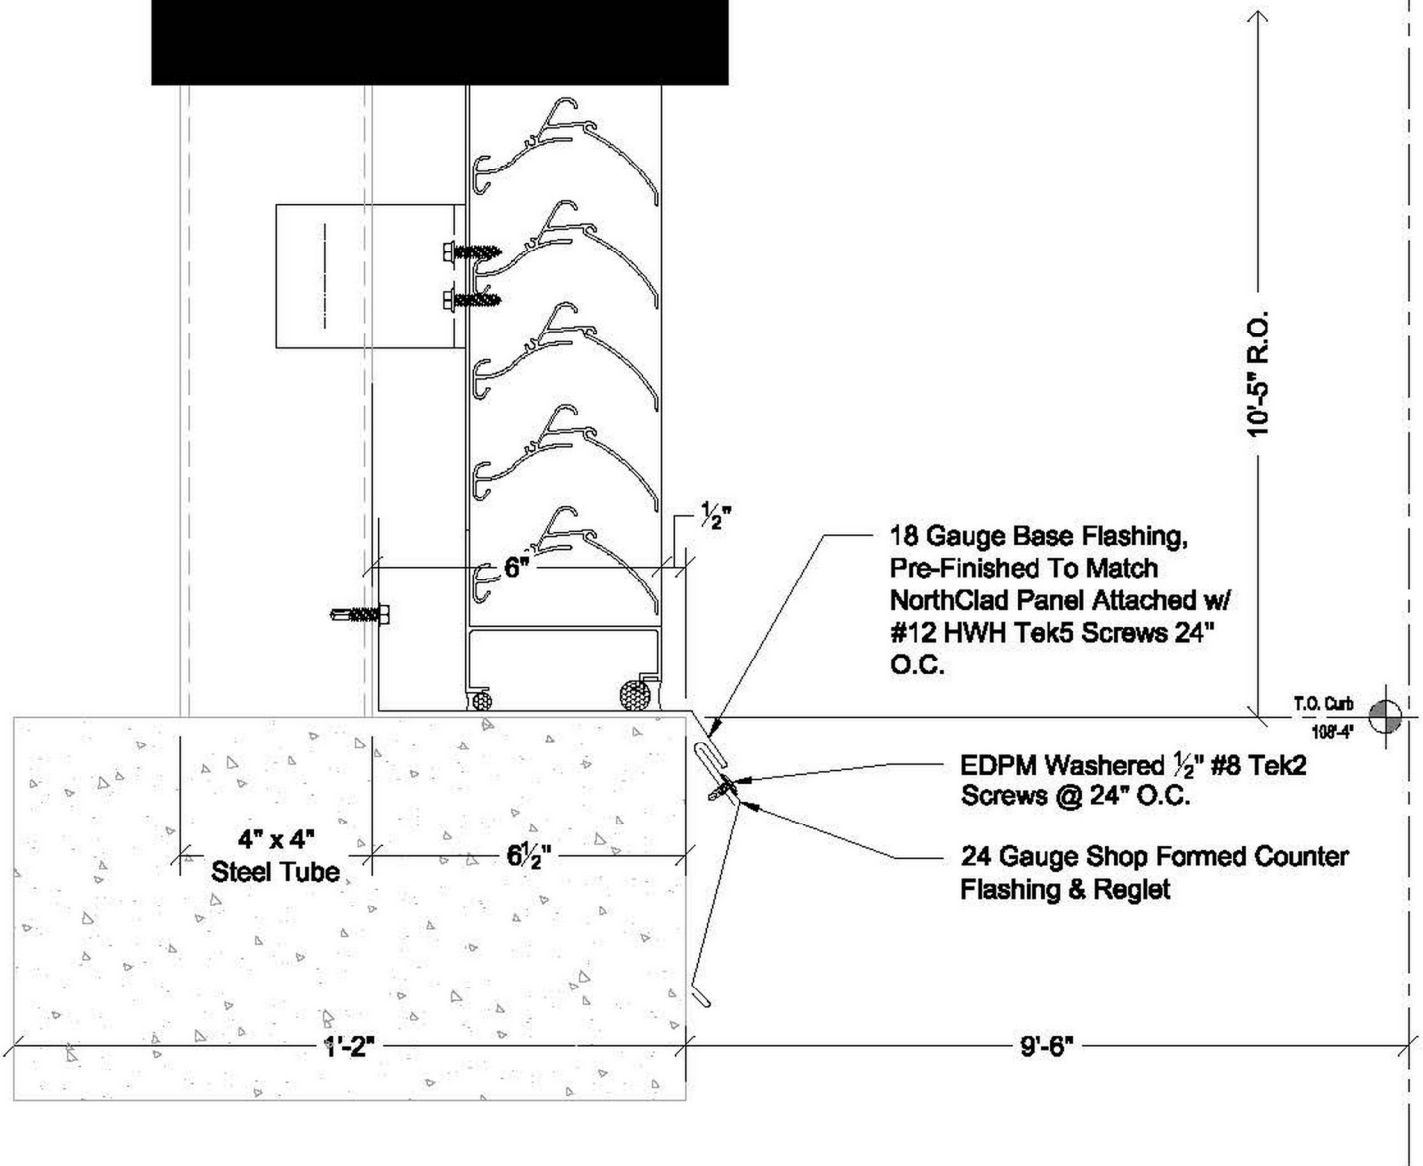

65

Louver Base

DET

ARCH REF:

THIS SHOP DRAWING ILLUSTRATES FABRICATION AND INSTALLATION OF BID SPEC ONLY. ALL OTHER MATERIALS ARE SHOWN FOR REFERENCE ONLY AND ARE NOT INTENDED TO REFLECT EXACT CONDITIONS. PLEASE NOTE CLOUDED DEVIATIONS FROM ORIGINAL PLAN AND SPECIFICATIONS. NOTE APPROVAL.

THIS DOCUMENT IS PROPERTY OF NORTHSHORE SHEET METAL, INC. AND SHOULD NOT BE USED, DUPLICATED OR MODIFIED WITHOUT THE EXPRESS WRITTEN CONSENT. COPYRIGHT © 2010 NORTHSHORE SHEET METAL, INC. ALL RIGHTS RESERVED.

NORTHSHORE

11831 Beverly Park Rd Bldg. C Everett, Wa 98204
Phone: 425.740.3700 • Fax: 425.740.3701
www.northshoresheetmetal.com

ISSUED		
DESCRIPTION		DATE
FOR SUBMITTAL		10/10/2012
Drawn By: BNH		
REVISIONS		
NO.	DESCRIPTION	DATE
1	Submittal 01 Drawn By: BNH	12/07/2012
2	Drawn By:	
3	Drawn By:	

APPROVED

Project

Husky Stadium

Montlake Blvd
Seattle WA 98105

Sheet Title

DET

Scale

3" = 1'-0"

Job Number

5099

Sheet

65